
CENTRAL POLK PARKWAY

FROM POLK PARKWAY (SR 570) TO US 17 (SR 35)

FLORIDA'S TURNPIKE

TOLL 570B

Financial Project ID Number: 440897-2

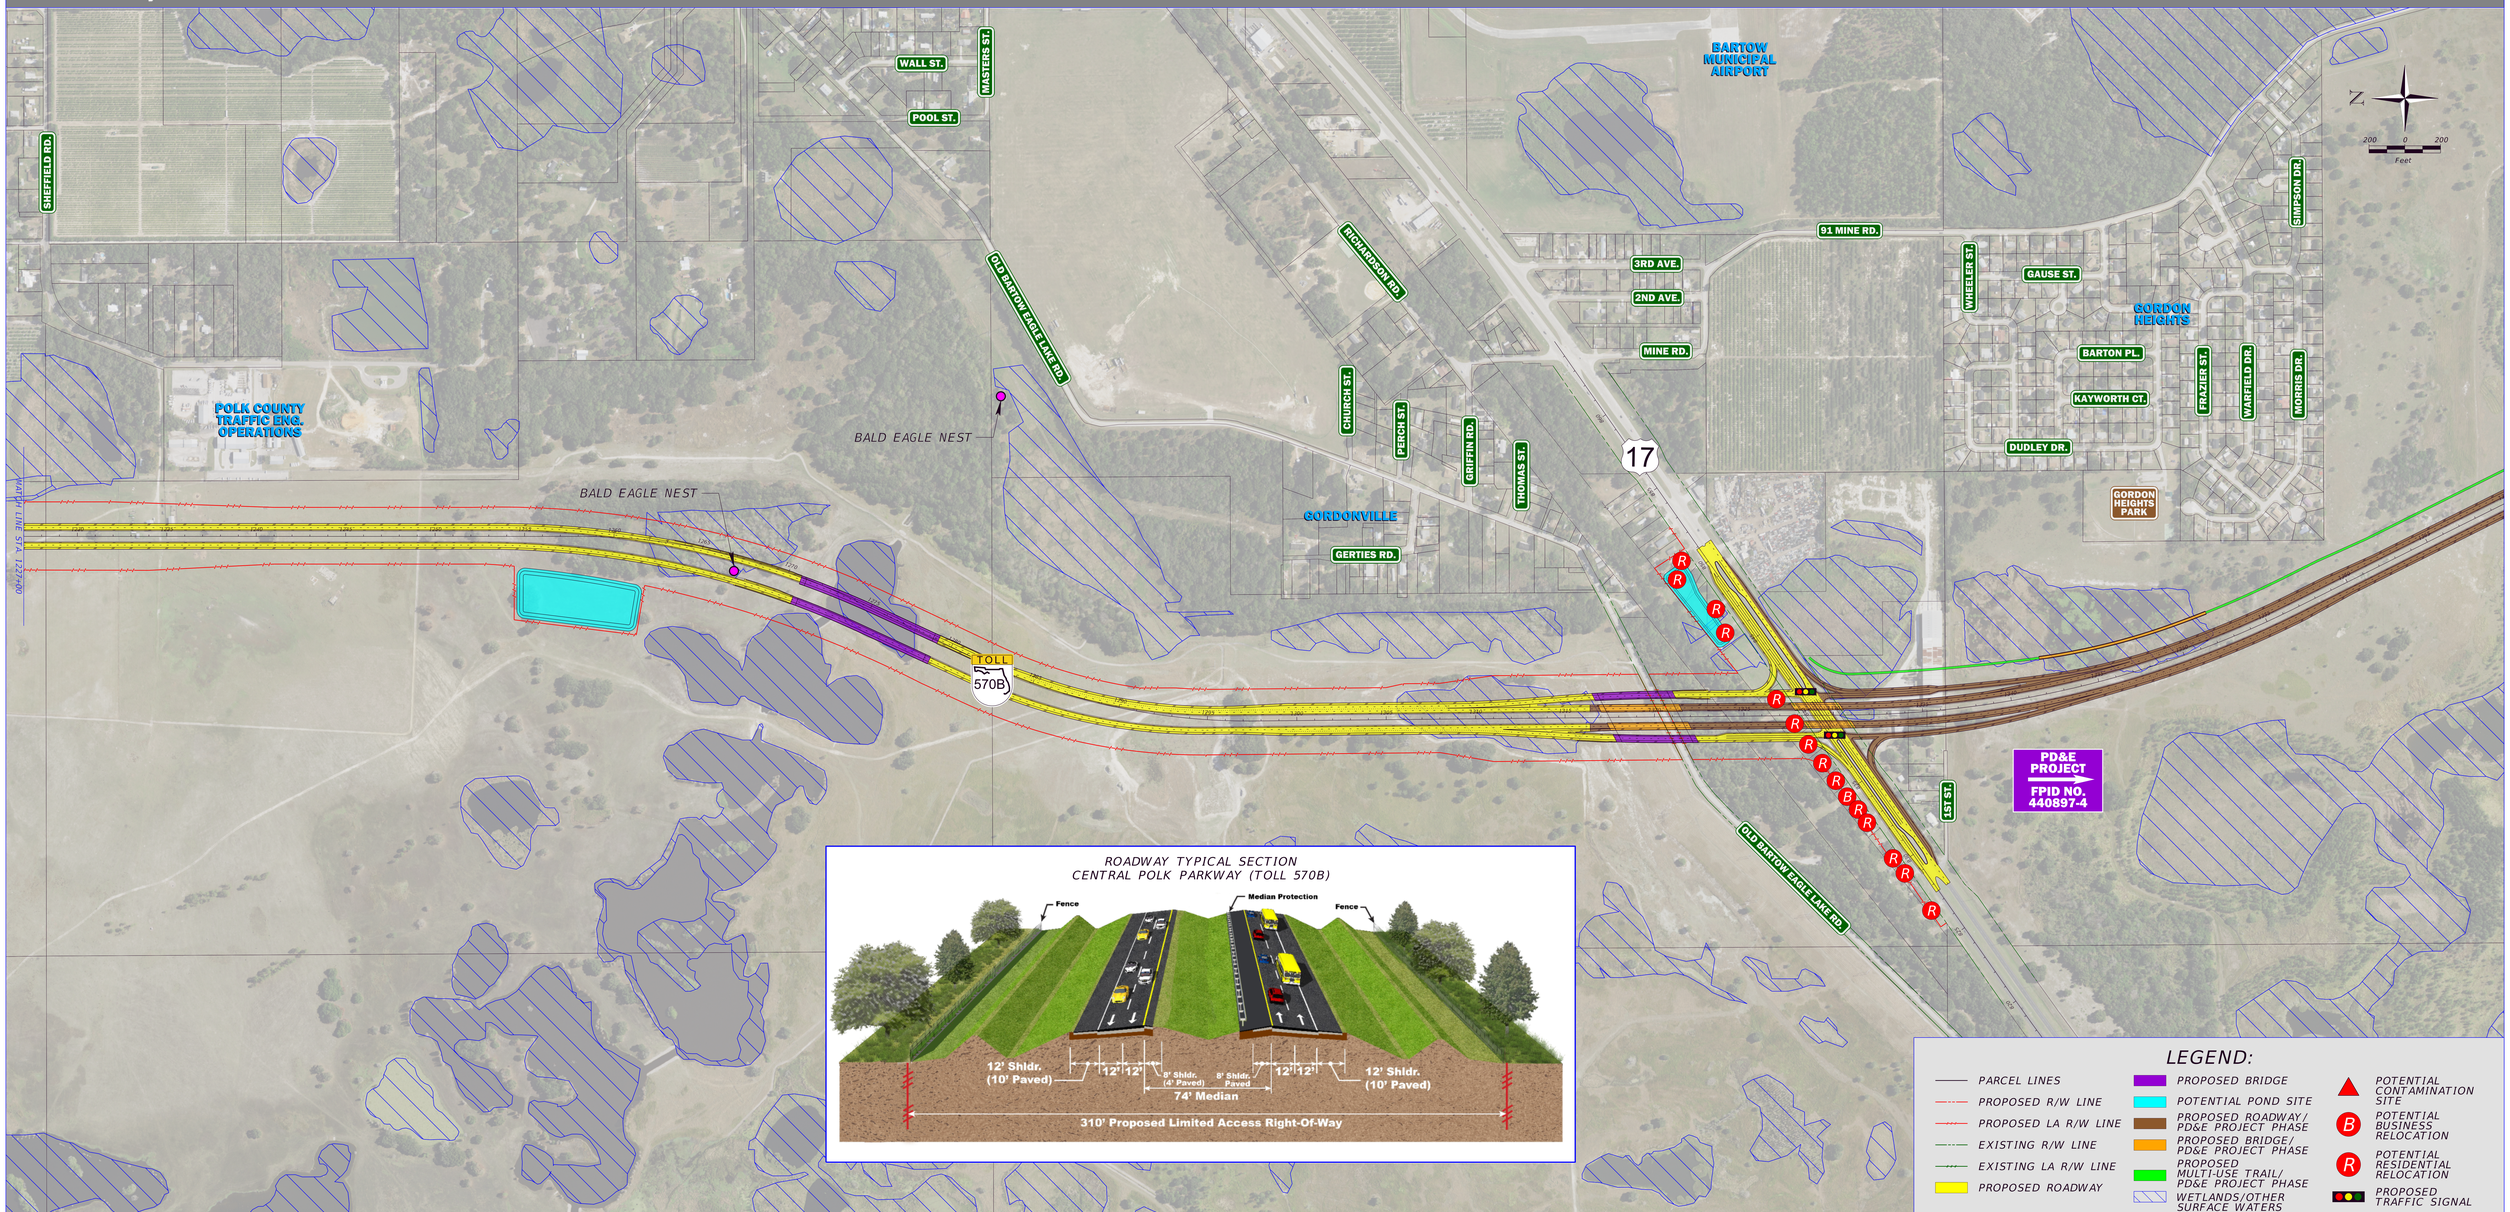

ROADWAY TYPICAL SECTION
CENTRAL POLK PARKWAY (TOLL 570B)

LEGEND:

- PARCEL LINES
- PROPOSED R/W LINE
- PROPOSED LA R/W LINE
- EXISTING R/W LINE
- EXISTING LA R/W LINE
- PROPOSED ROADWAY
- PROPOSED BRIDGE
- POTENTIAL POND SITE
- PROPOSED ROADWAY/ PD&E PROJECT PHASE
- PROPOSED BRIDGE/ PD&E PROJECT PHASE
- PROPOSED MULTI-USE TRAIL/ PD&E PROJECT PHASE
- WETLANDS/OTHER SURFACE WATERS
- POTENTIAL CONTAMINATION SITE
- B POTENTIAL BUSINESS RELOCATION
- R POTENTIAL RESIDENTIAL RELOCATION
- PROPOSED TRAFFIC SIGNAL

Public Information Meeting (5:30PM - 7:30PM) | Tuesday, June 18, 2019
W.H. Stuart Center at the Polk County Agricultural Center | 1702 US Highway 17 S | Bartow, FL 33830

FDOT