
CENTRAL POLK PARKWAY

FROM US 17 (SR 35) TO SR 60
PROJECT DEVELOPMENT & ENVIRONMENT STUDY

Financial Project ID Number: 440897-4; ETDM Number: 14372

PREFERRED ALTERNATIVE

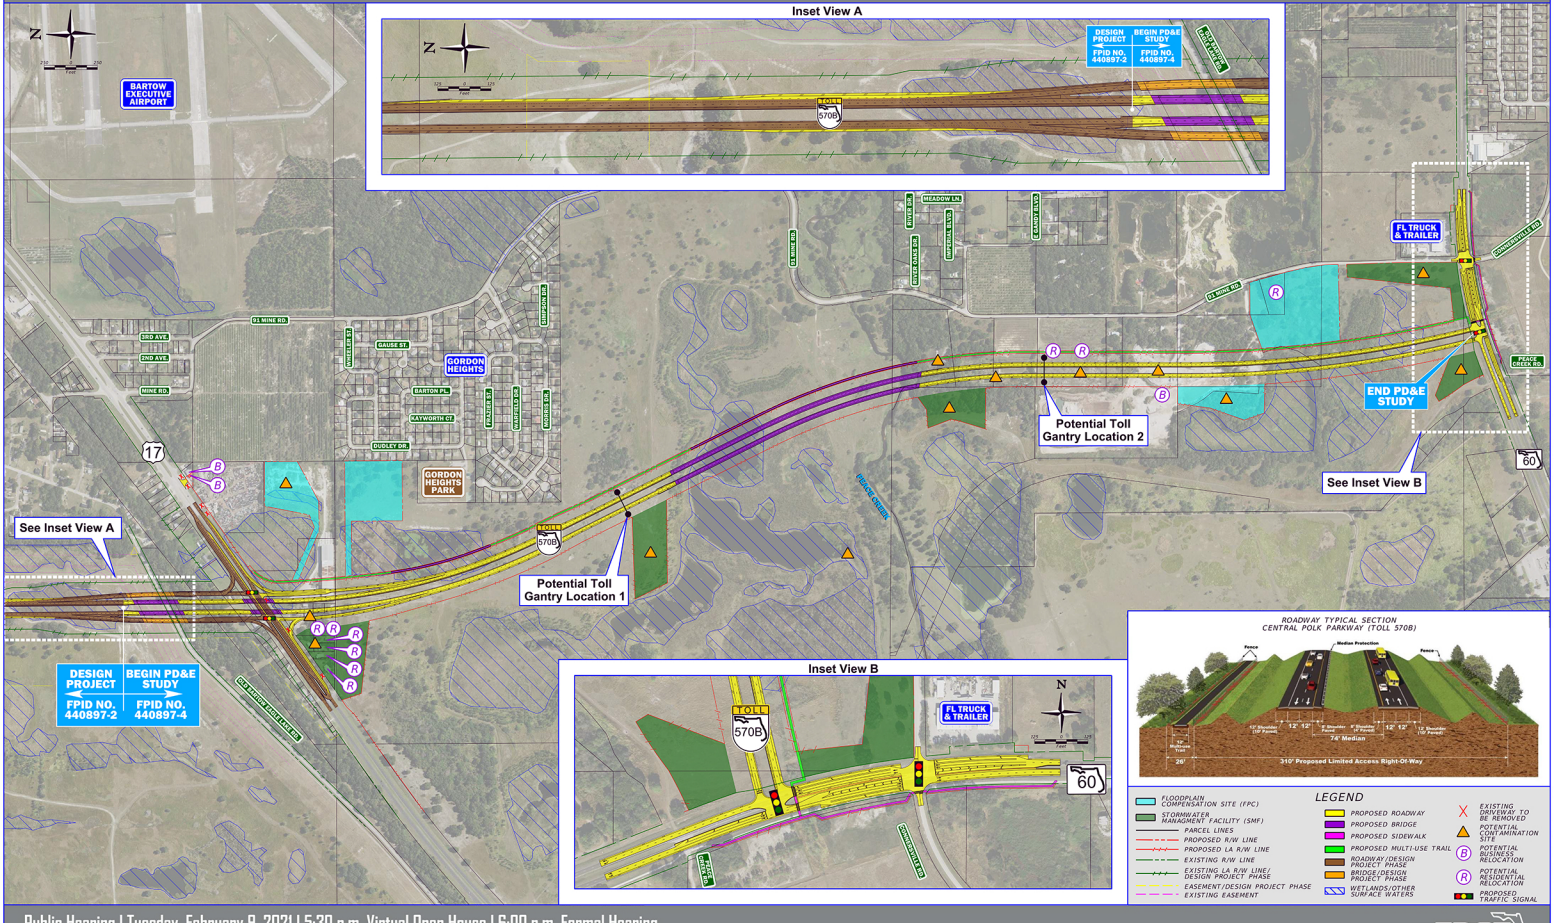

Public Hearing | Tuesday, February 9, 2021 | 5:30 p.m. Virtual Open House | 6:00 p.m. Formal Hearing
W.H. Stuart Center | 1710 US Highway 17 S | Bartow, FL 33830