SEMINOLE EXPRESSWAY STATE ROAD (SR) 417 WIDENING

FROM SOUTH OF ALOMA AVENUE (SR 426) TO NORTH OF SR 434
SEMINOLE COUNTY, FL
DESIGN BUILD PROJECT

Financial Project Identification (FPID) Number: 417545-1

BOARD 1 OF 3

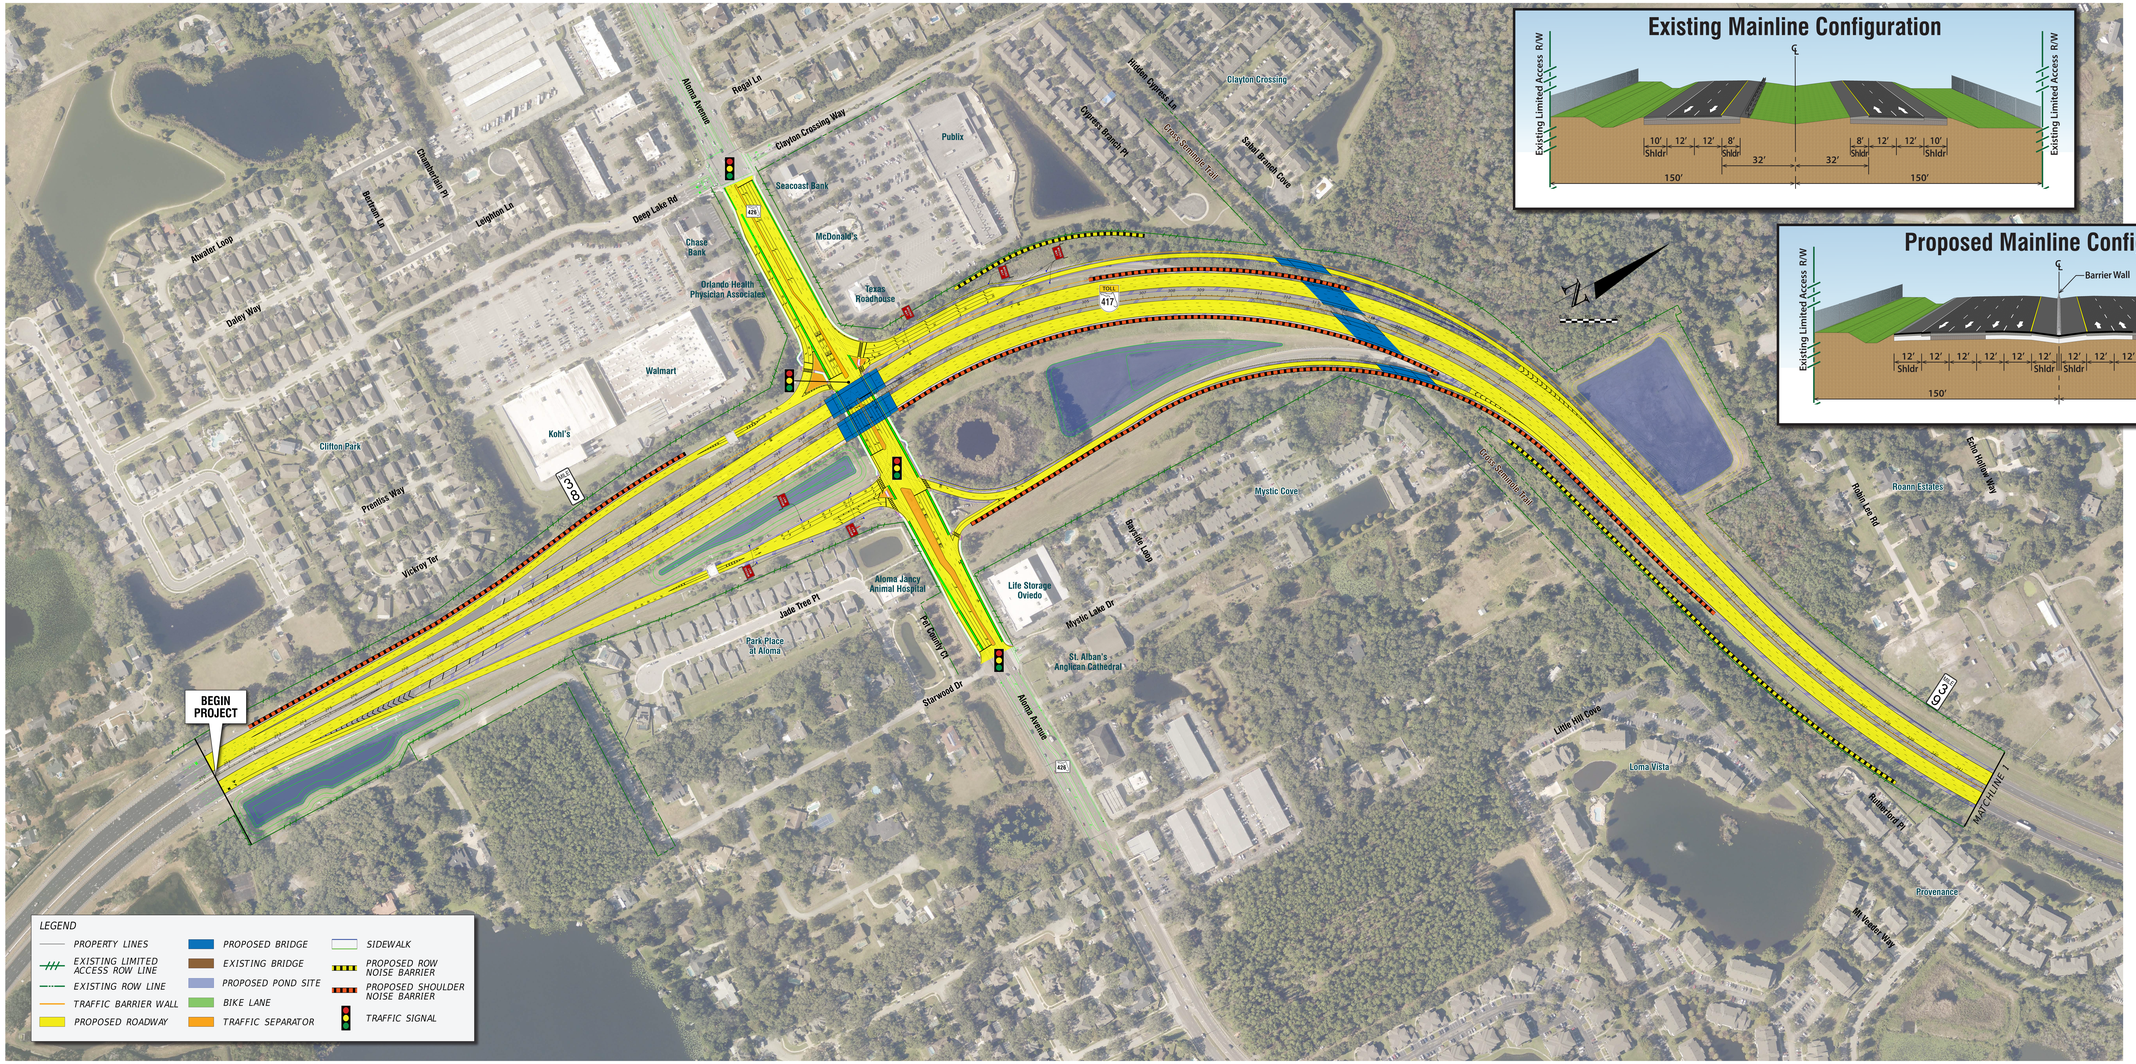

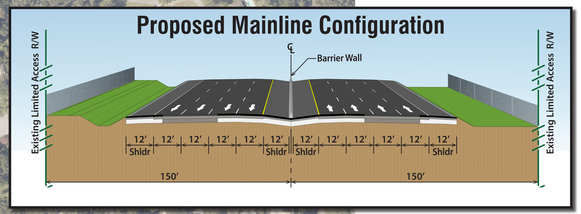

Virtual: August 30, 2022 | In-Person: September 1, 2022
www.SeminoleEXPYAloma434.com

Oviedo Amphitheater and Cultural Center
357 Center Lake Lane | Oviedo, FL 32765

SEMINOLE EXPRESSWAY STATE ROAD (SR) 417 WIDENING

FROM SOUTH OF ALOMA AVENUE (SR 426) TO NORTH OF SR 434
SEMINOLE COUNTY, FL
DESIGN BUILD PROJECT

FLORIDA'S TURNPIKE | TOLL 417

BOARD 2 OF 3

FDOT

Financial Project Identification (FPID) Number: 417545-1

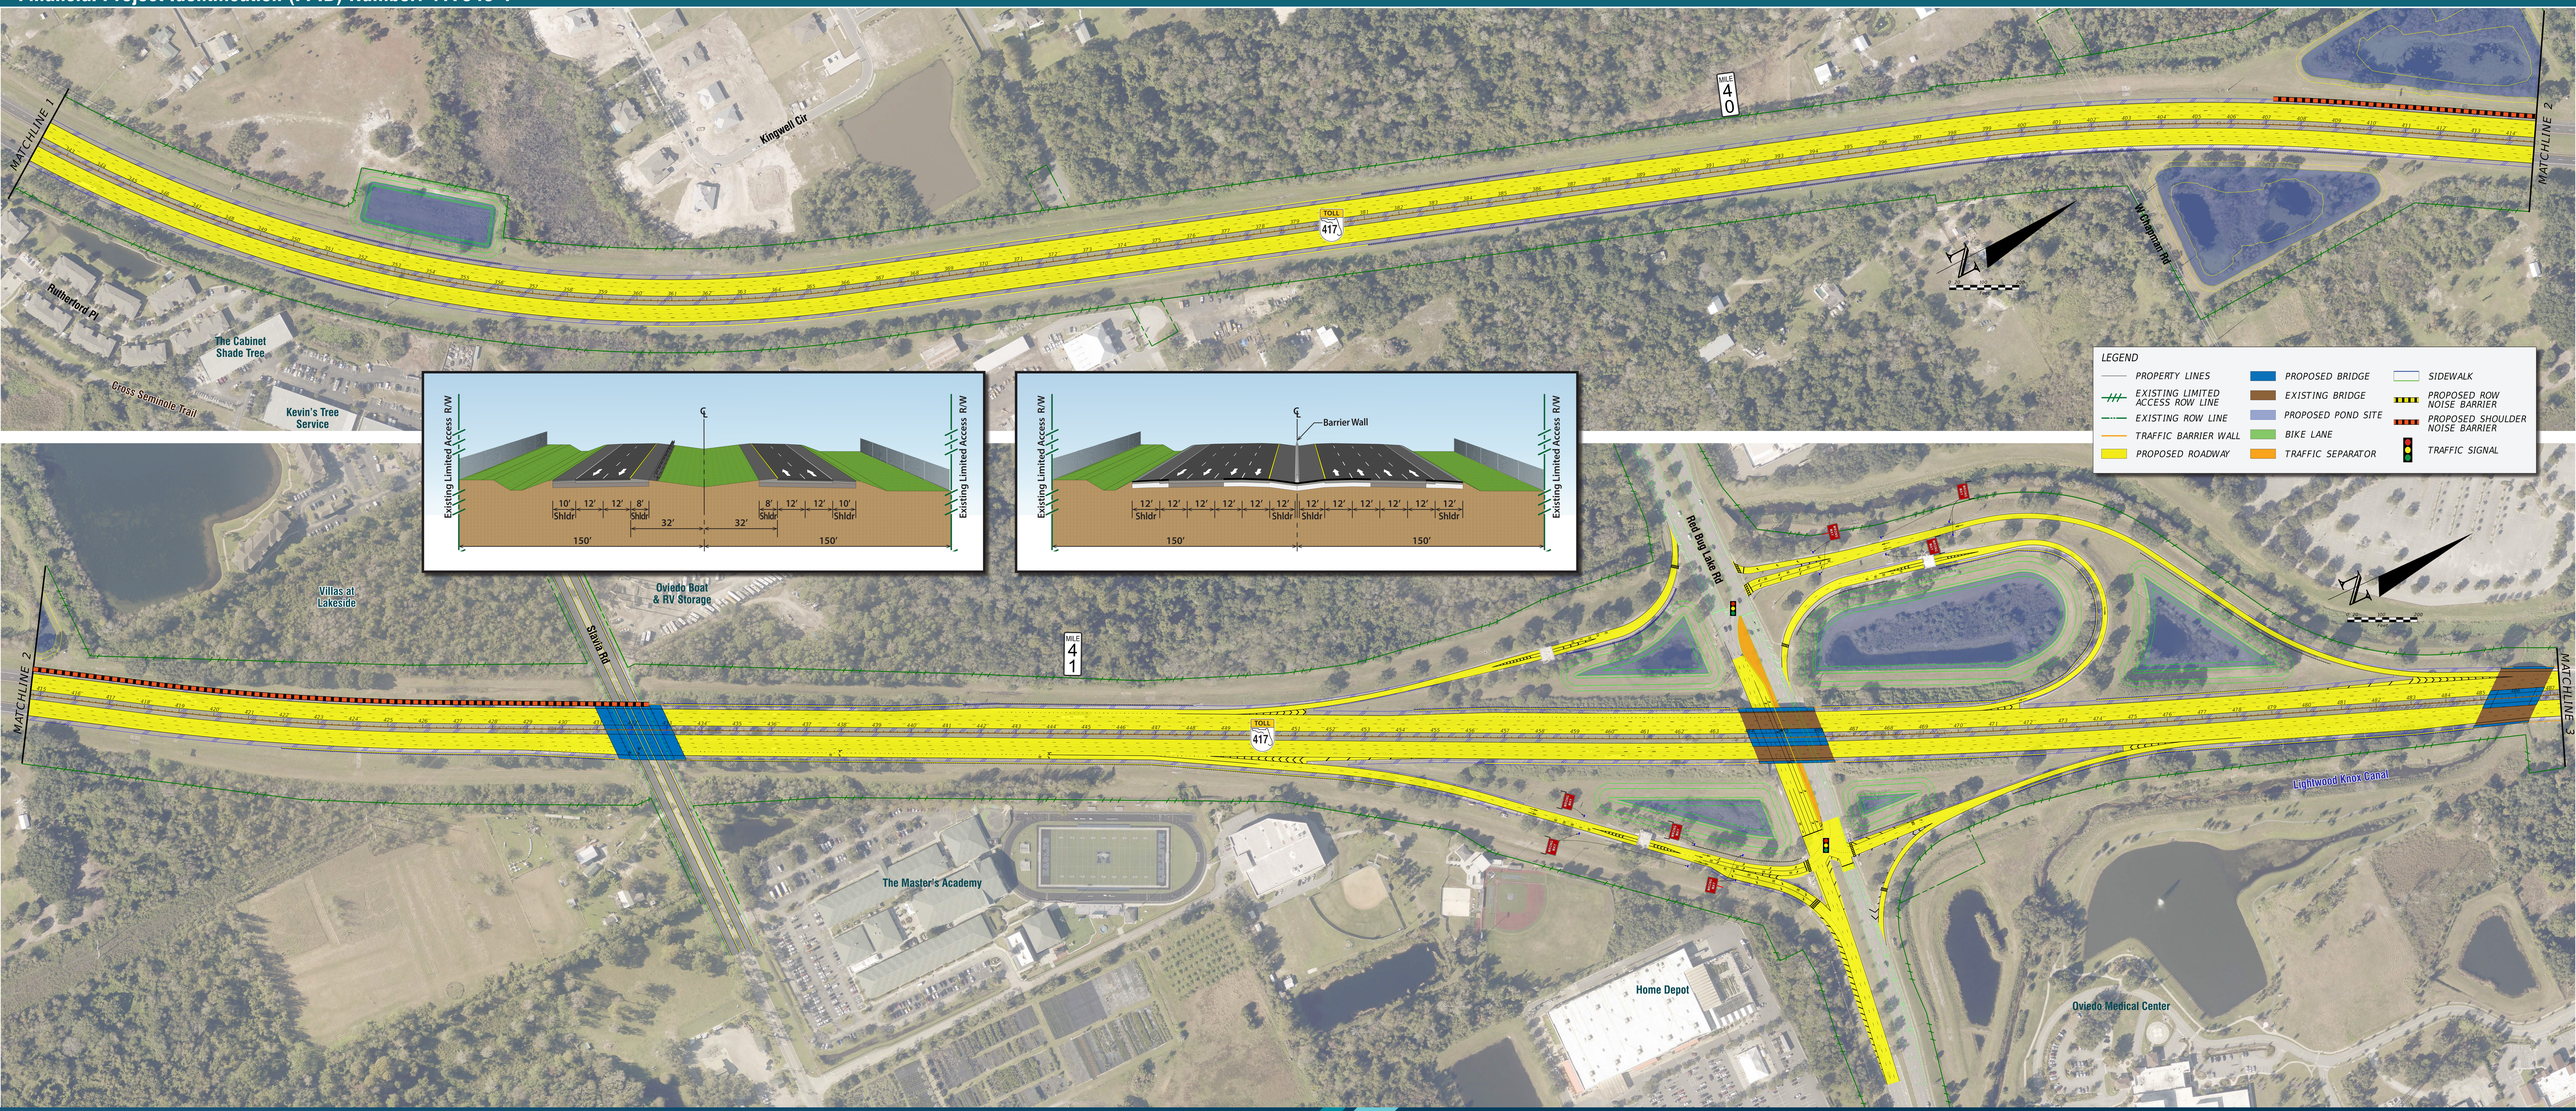

Virtual: August 30, 2022 | In-Person: September 1, 2022
www.SeminoleEXPYAloma434.com

Oviedo Amphitheater and Cultural Center
357 Center Lake Lane | Oviedo, FL 32765

SEMINOLE EXPRESSWAY STATE ROAD (SR) 417 WIDENING

FROM SOUTH OF ALOMA AVENUE (SR 426) TO NORTH OF SR 434
SEMINOLE COUNTY, FL
DESIGN BUILD PROJECT

Financial Project Identification (FPID) Number: 417545-1

BOARD 3 OF 3

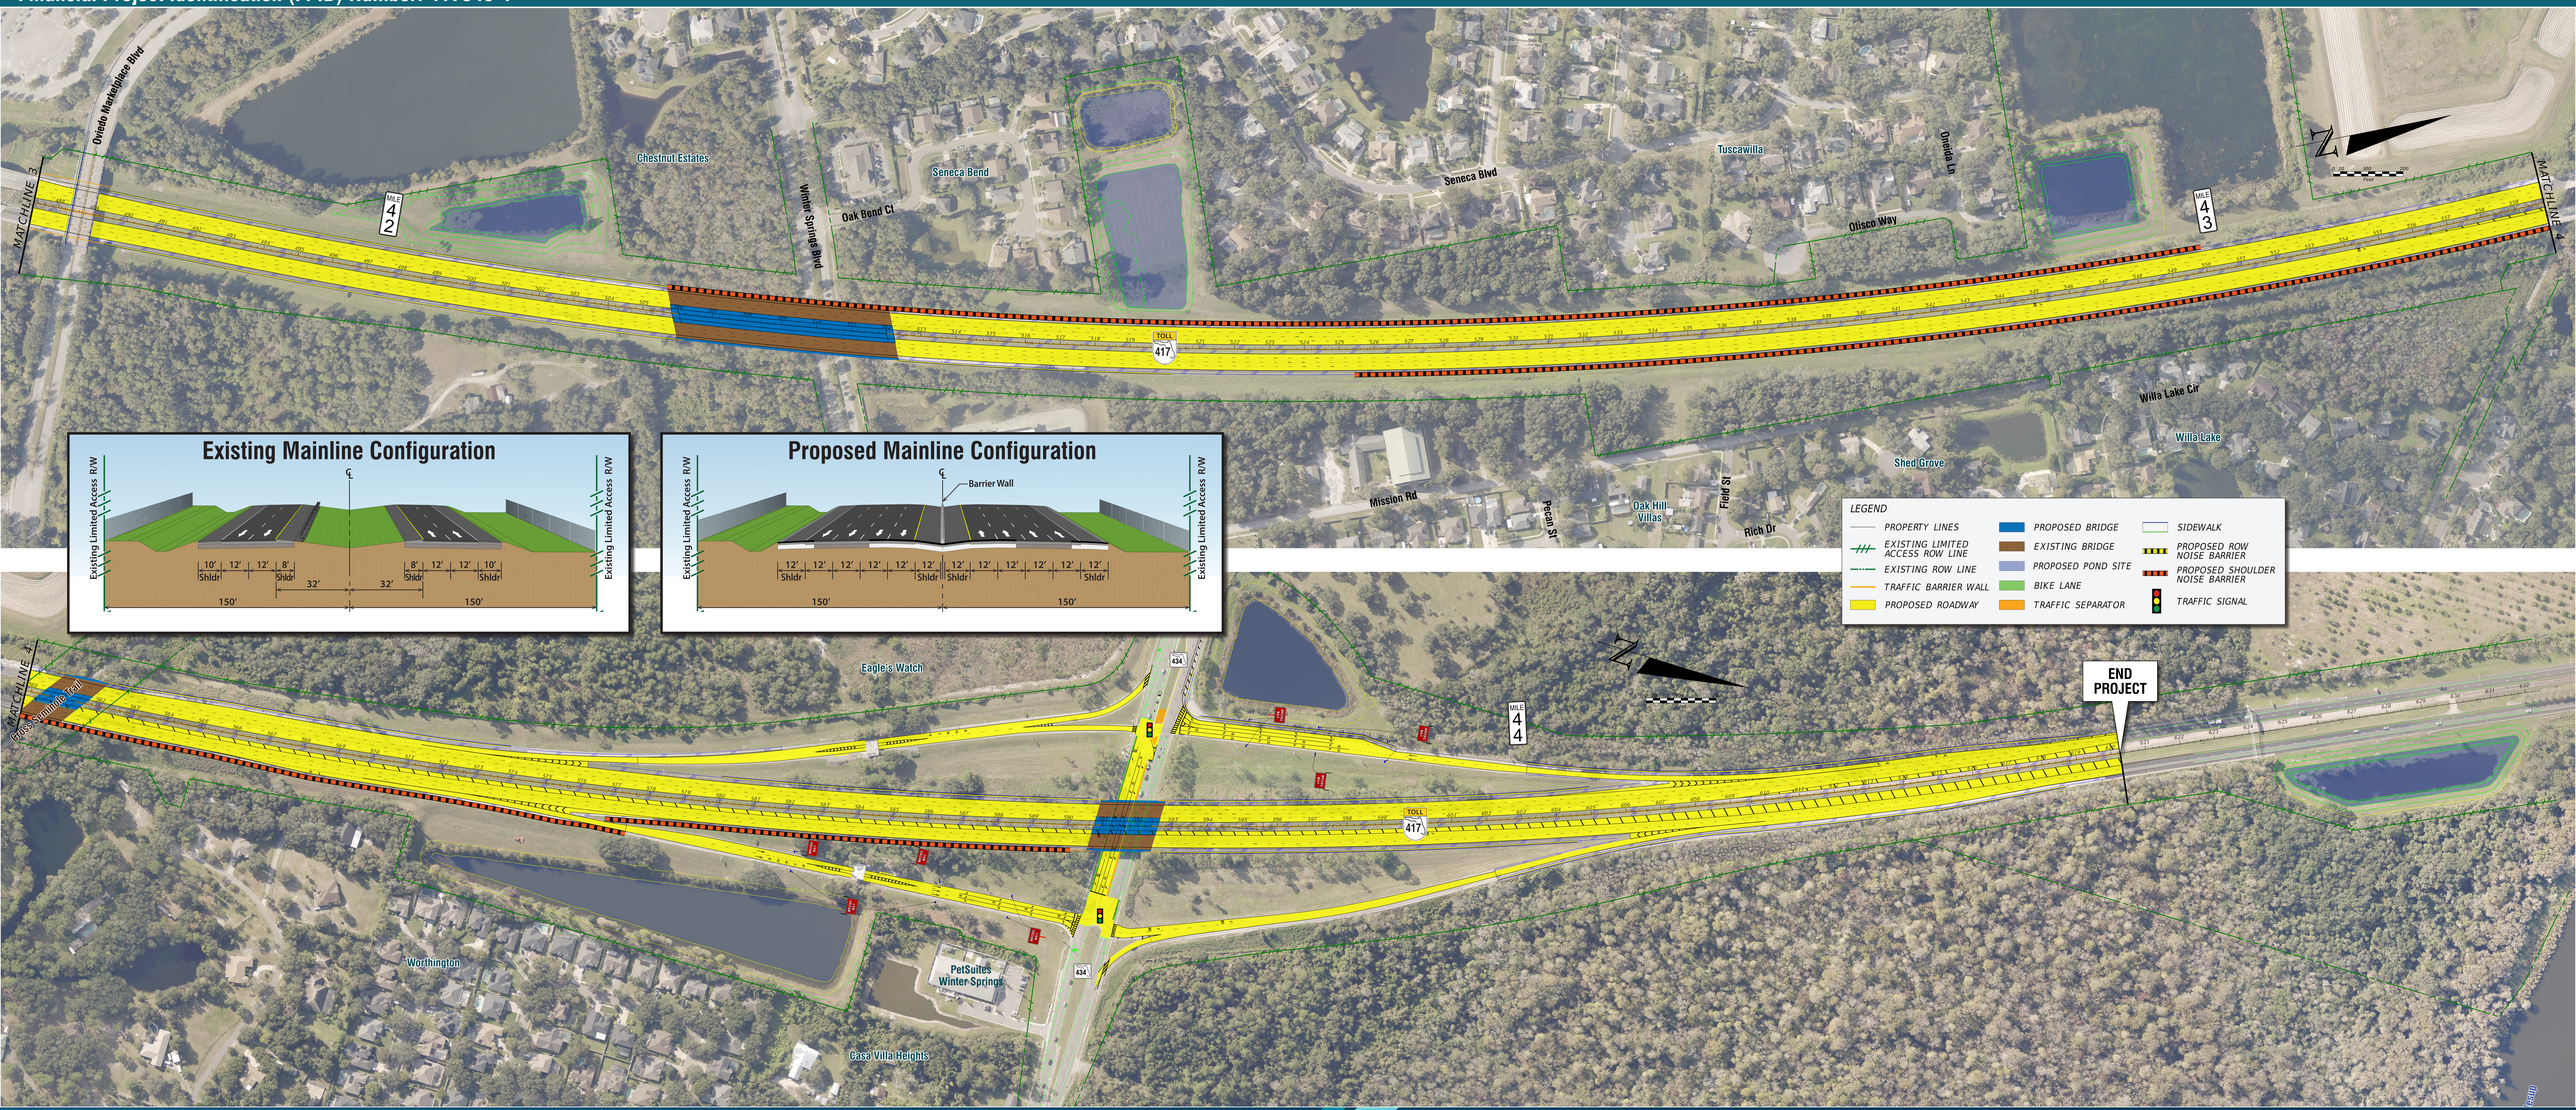

Existing Mainline Configuration

Proposed Mainline Configuration

LEGEND

- PROPERTY LINES
- EXISTING LIMITED ACCESS ROW LINE
- EXISTING ROW LINE
- TRAFFIC BARRIER WALL
- PROPOSED ROADWAY
- PROPOSED BRIDGE
- EXISTING BRIDGE
- PROPOSED POND SITE
- BIKE LANE
- TRAFFIC SEPARATOR
- SIDEWALK
- PROPOSED ROW NOISE BARRIER
- PROPOSED SHOULDER NOISE BARRIER
- TRAFFIC SIGNAL

Virtual: August 30, 2022 | In-Person: September 1, 2022
www.SeminoleEXPYAloma434.com

Oviedo Amphitheater and Cultural Center
357 Center Lake Lane | Oviedo, FL 32765