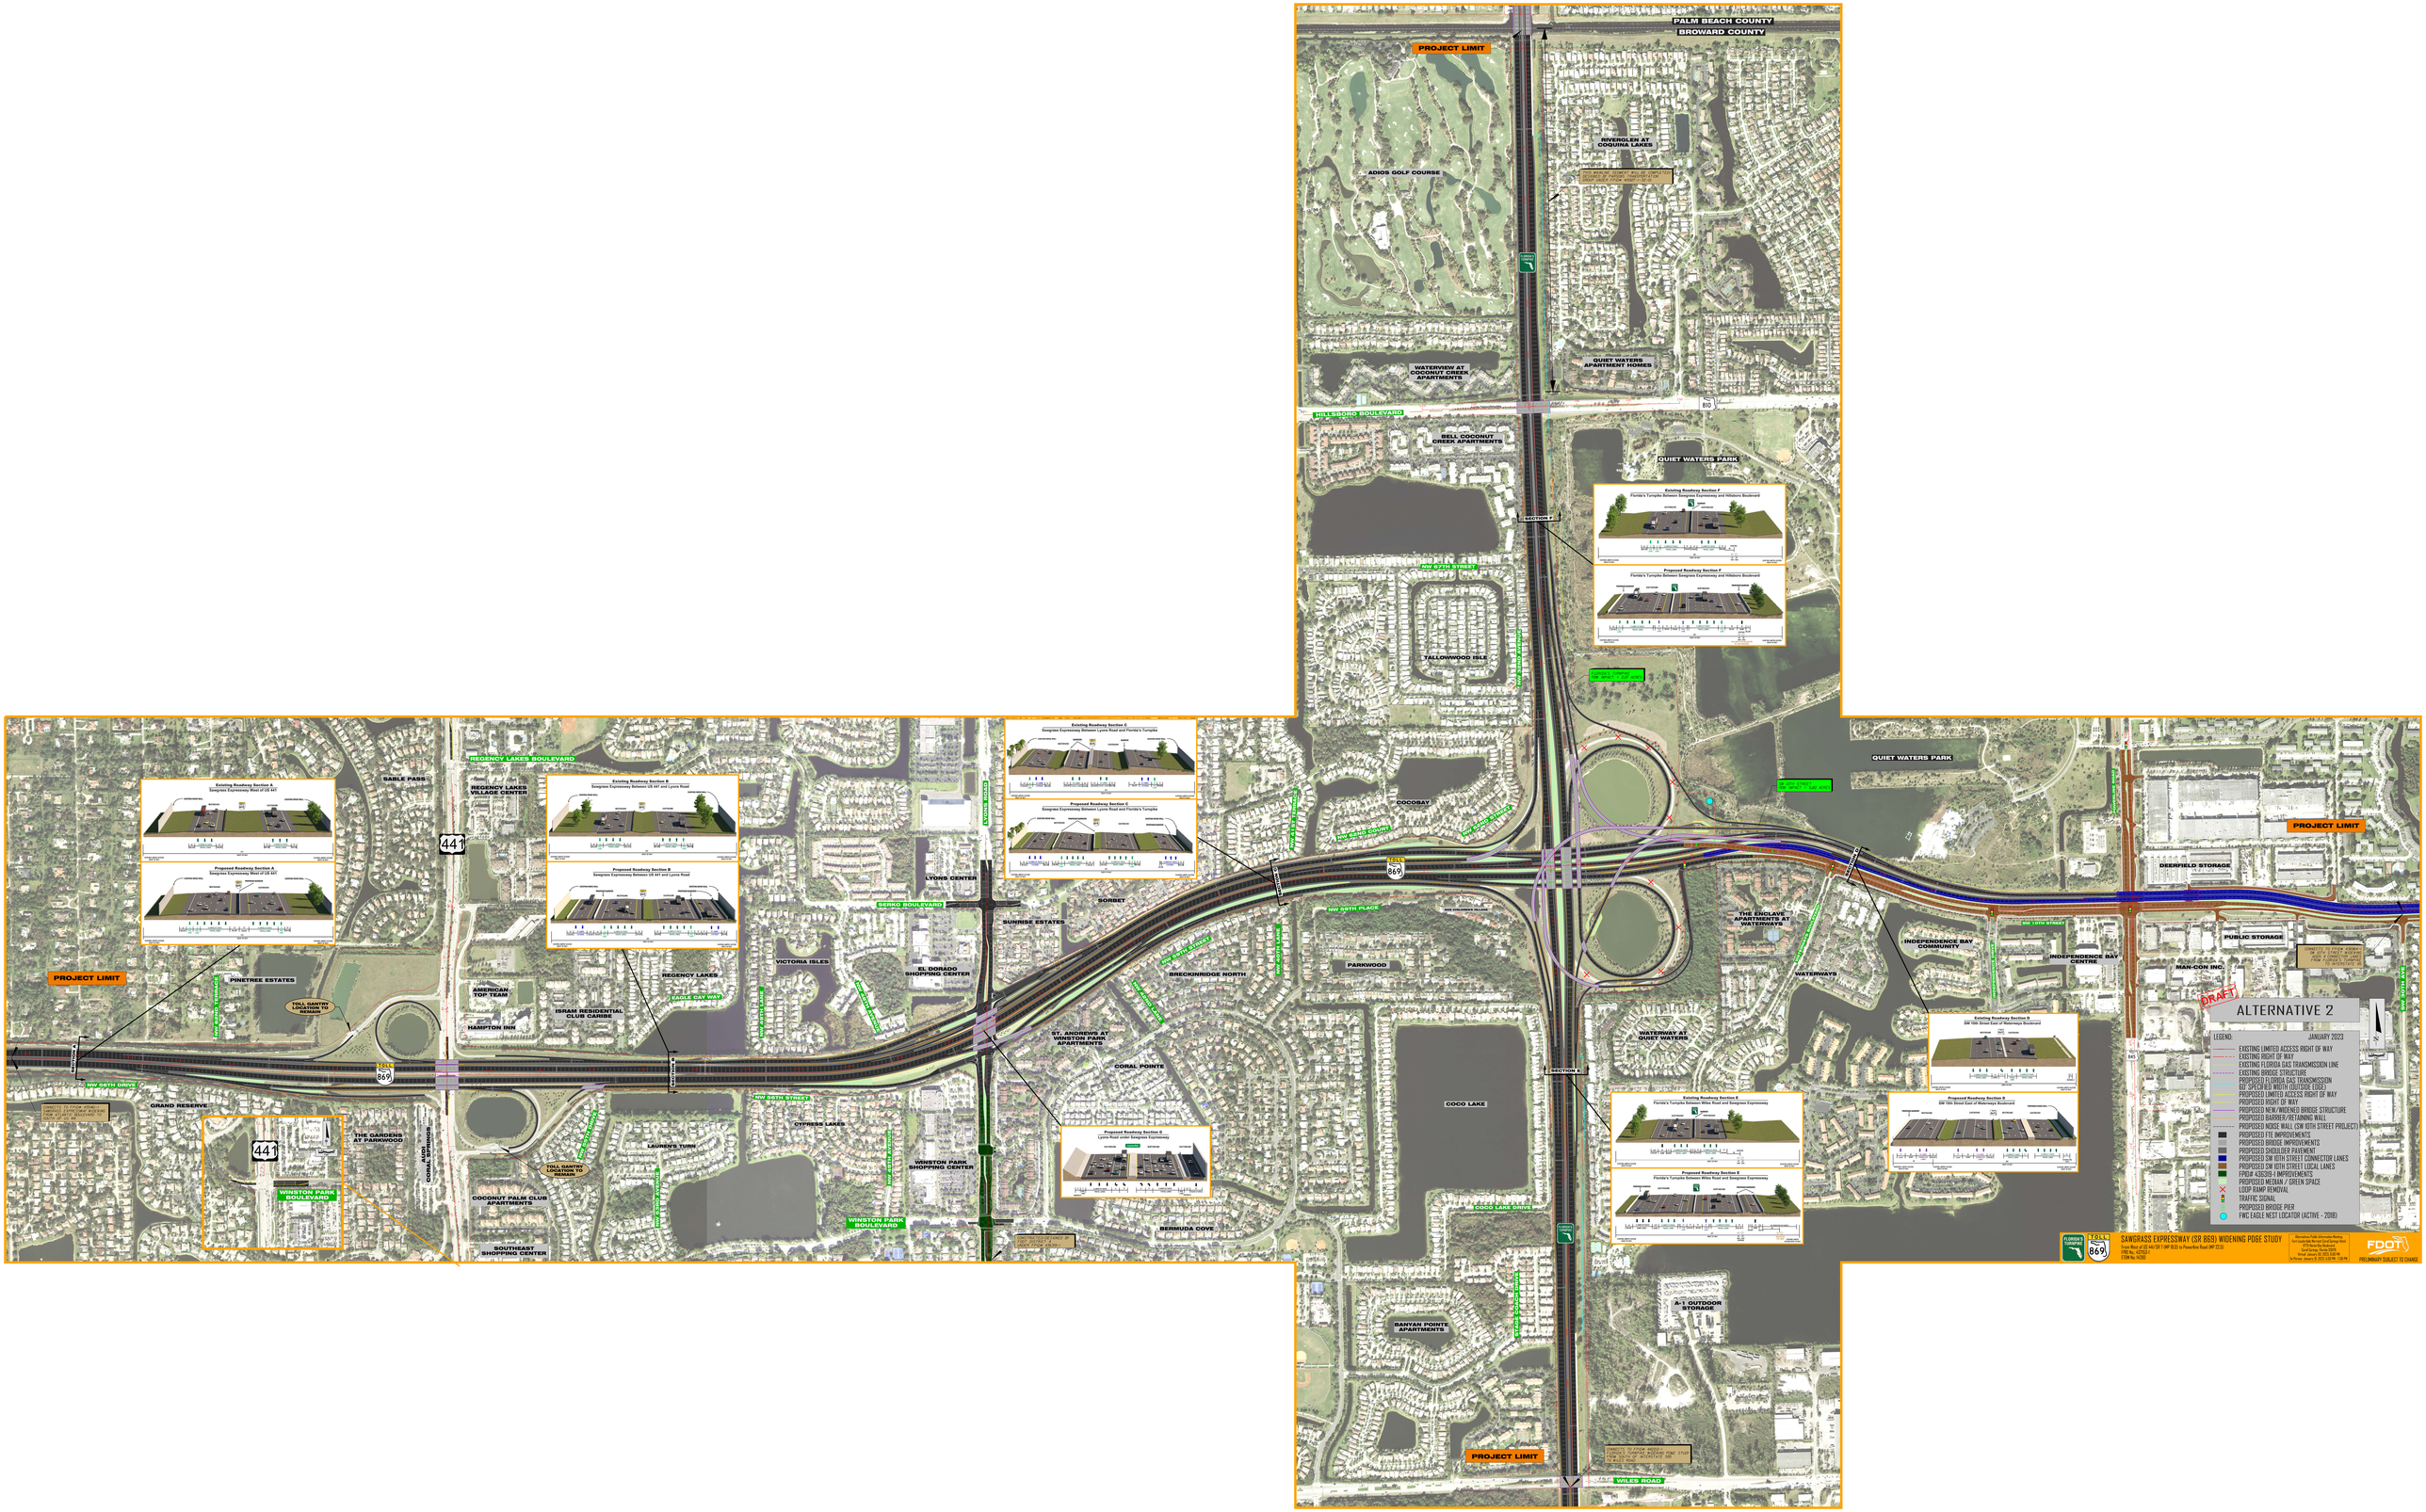
PALM BEACH COUNTY
BROWARD COUNTY
PROJECT LIMIT
ADIOS GOLF COURSE
RIVERWALK AT COQUINA LAKES
QUIET WATERS APARTMENT HOMES
WATERVIEW AT COCONUT CREEK APARTMENTS
HILLSBORO BOULEVARD
BELL COCONUT CREEK APARTMENTS
QUIET WATERS PARK
SECTION F
NW 62ND STREET
TALLOWWOOD ISLE
Existing Roadway Section F
Florida's Turnpike Between Sawgrass Expressway and Hillsboro Boulevard
Proposed Roadway Section F
Florida's Turnpike Between Sawgrass Expressway and Hillsboro Boulevard
REGENCY LAKES BOULEVARD
SABLE PASS
REGENCY LAKES VILLAGE CENTER
Existing Roadway Section A
Sawgrass Expressway West of US 441
Proposed Roadway Section A
Sawgrass Expressway West of US 441
Existing Roadway Section B
Sawgrass Expressway Between US 441 and Lyons Road
Proposed Roadway Section B
Sawgrass Expressway Between US 441 and Lyons Road
Existing Roadway Section C
Sawgrass Expressway Between Lyons Road and Florida's Turnpike
Proposed Roadway Section C
Sawgrass Expressway Between Lyons Road and Florida's Turnpike
441
PROJECT LIMIT
PINETREE ESTATES
TOLL GANTRY LOCATION TO REMAIN
AMERICAN TOP TEAM
HAMPTON INN
ISRAM RESIDENTIAL CLUB CARIBE
REGENCY LAKES
EAGLE CAY WAY
VICTORIA ISLES
LYONS CENTER
SERKO BOULEVARD
EL DORADO SHOPPING CENTER
SUNRISE ESTATES
SORBET
LYONS ROAD
NW 59TH PLACE
NW 59TH STREET
BRECKINRIDGE NORTH
COLONIAL DRIVE
PARKWOOD
COCOBAY
NW 62ND COURT
NW 62ND STREET
THE ENCLAVE APARTMENTS AT WATERWAYS
WATERWAYS
INDEPENDENCE BAY COMMUNITY
INDEPENDENCE BAY CENTRE
NW 54TH STREET
DEERFIELD STORAGE
PUBLIC STORAGE
MAN-CON INC.
DRAFT
ALTERNATIVE 2
LEGEND:
JANUARY 2023
EXISTING LIMITED ACCESS RIGHT OF WAY
EXISTING RIGHT OF WAY
EXISTING FLORIDA GAS TRANSMISSION LINE
EXISTING BRIDGE STRUCTURE
PROPOSED FLORIDA GAS TRANSMISSION 60' SPECIFIED WIDTH (OUTSIDE EDGE)
PROPOSED LIMITED ACCESS RIGHT OF WAY
PROPOSED RIGHT OF WAY
PROPOSED NEW/WIDENED BRIDGE STRUCTURE
PROPOSED BARRIER/RETAINING WALL
PROPOSED NOISE WALL (SW 10TH STREET PROJECT)
PROPOSED ITS IMPROVEMENTS
PROPOSED BRIDGE IMPROVEMENTS
PROPOSED SHOULDER PAVEMENT
PROPOSED SW 10TH STREET CONNECTOR LANES
PROPOSED SW 10TH STREET LOCAL LANES
FPDM 430039-1 IMPROVEMENTS
PROPOSED MEDIAN / GREEN SPACE
LOOP RAMP REMOVAL
TRAFFIC SIGNAL
PROPOSED BRIDGE PIER
FWC EAGLE NEST LOCATOR (ACTIVE - 2018)
SAWGRASS EXPRESSWAY (SR 869) WIDENING PDE STUDY
Project Begin at US 441 (SR 7) MP 50.23 to Powerline Road (MP 22.0)
FPID No. 437032-1-22
ETDM No. 14292
Alternatives Public Information Meeting
Sun Coast Media Service, Sand Springs Road
Coral Springs, Broward County
Coral Springs, Florida 33065
Wednesday, January 25, 2023, 5:30 PM
In Person: January 9, 2023, 5:30 PM - 7:00 PM
FDOT
PRELIMINARY SUBJECT TO CHANGE
NW 66TH STREET
NW 66TH PLACE
NW 66TH COURT
COCONUT CREEK BOULEVARD
NW 66TH WAY
NW 66TH TERRACE
NW 66TH AVENUE
NW 66TH DRIVE
NW 66TH STREET
NW 66TH PLACE
NW 66TH COURT