

Florida's Turnpike (SR 91) Project Development and Environment (PD&E) Study from South of I-595 to Wiles Road

Public Hearing

Financial Project ID Number: 442212-1
Broward County, Florida

Virtual Meeting Wednesday, September 20, 2023



In-Person Meeting Thursday, September 21, 2023

Chateau Mar Golf Resort, 3501 Inverrary Boulevard Fort Lauderdale, Florida 33319



- LEGEND:**
- Property Line
 - Existing Non-Limited Access Right of Way
 - Proposed Non-Limited Access Right of Way
 - Existing Limited Access Right of Way
 - Proposed Limited Access Right of Way
 - Proposed Permanent Easement
 - Proposed Roadway
 - Proposed Shoulder
 - Proposed Bridge
 - Proposed Barrier Wall
 - Proposed Retaining Wall
 - Existing Noise Barrier
 - Potentially Feasible and Reasonable Noise Barrier
 - Proposed Sidewalk
 - Proposed Grass Area
 - Proposed Traffic Separator
 - Pavement to be Removed
 - Street Name
 - Residential Neighborhood/Business
 - Lake/Park/Cemetery/Trails/Canal
 - Existing Florida Gas Transmission Gas Mains
 - Wetlands
 - Existing Floodplains
 - Proposed Pond
 - Surface Water
 - Proposed Traffic Signal
 - Existing Traffic Signal
 - Millage

Key Map for 200 Scale Roll Plots

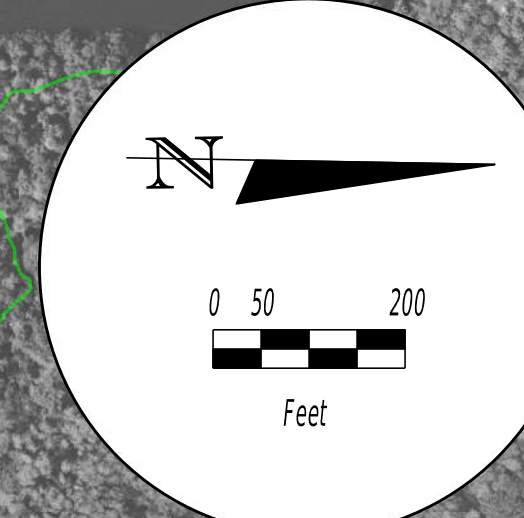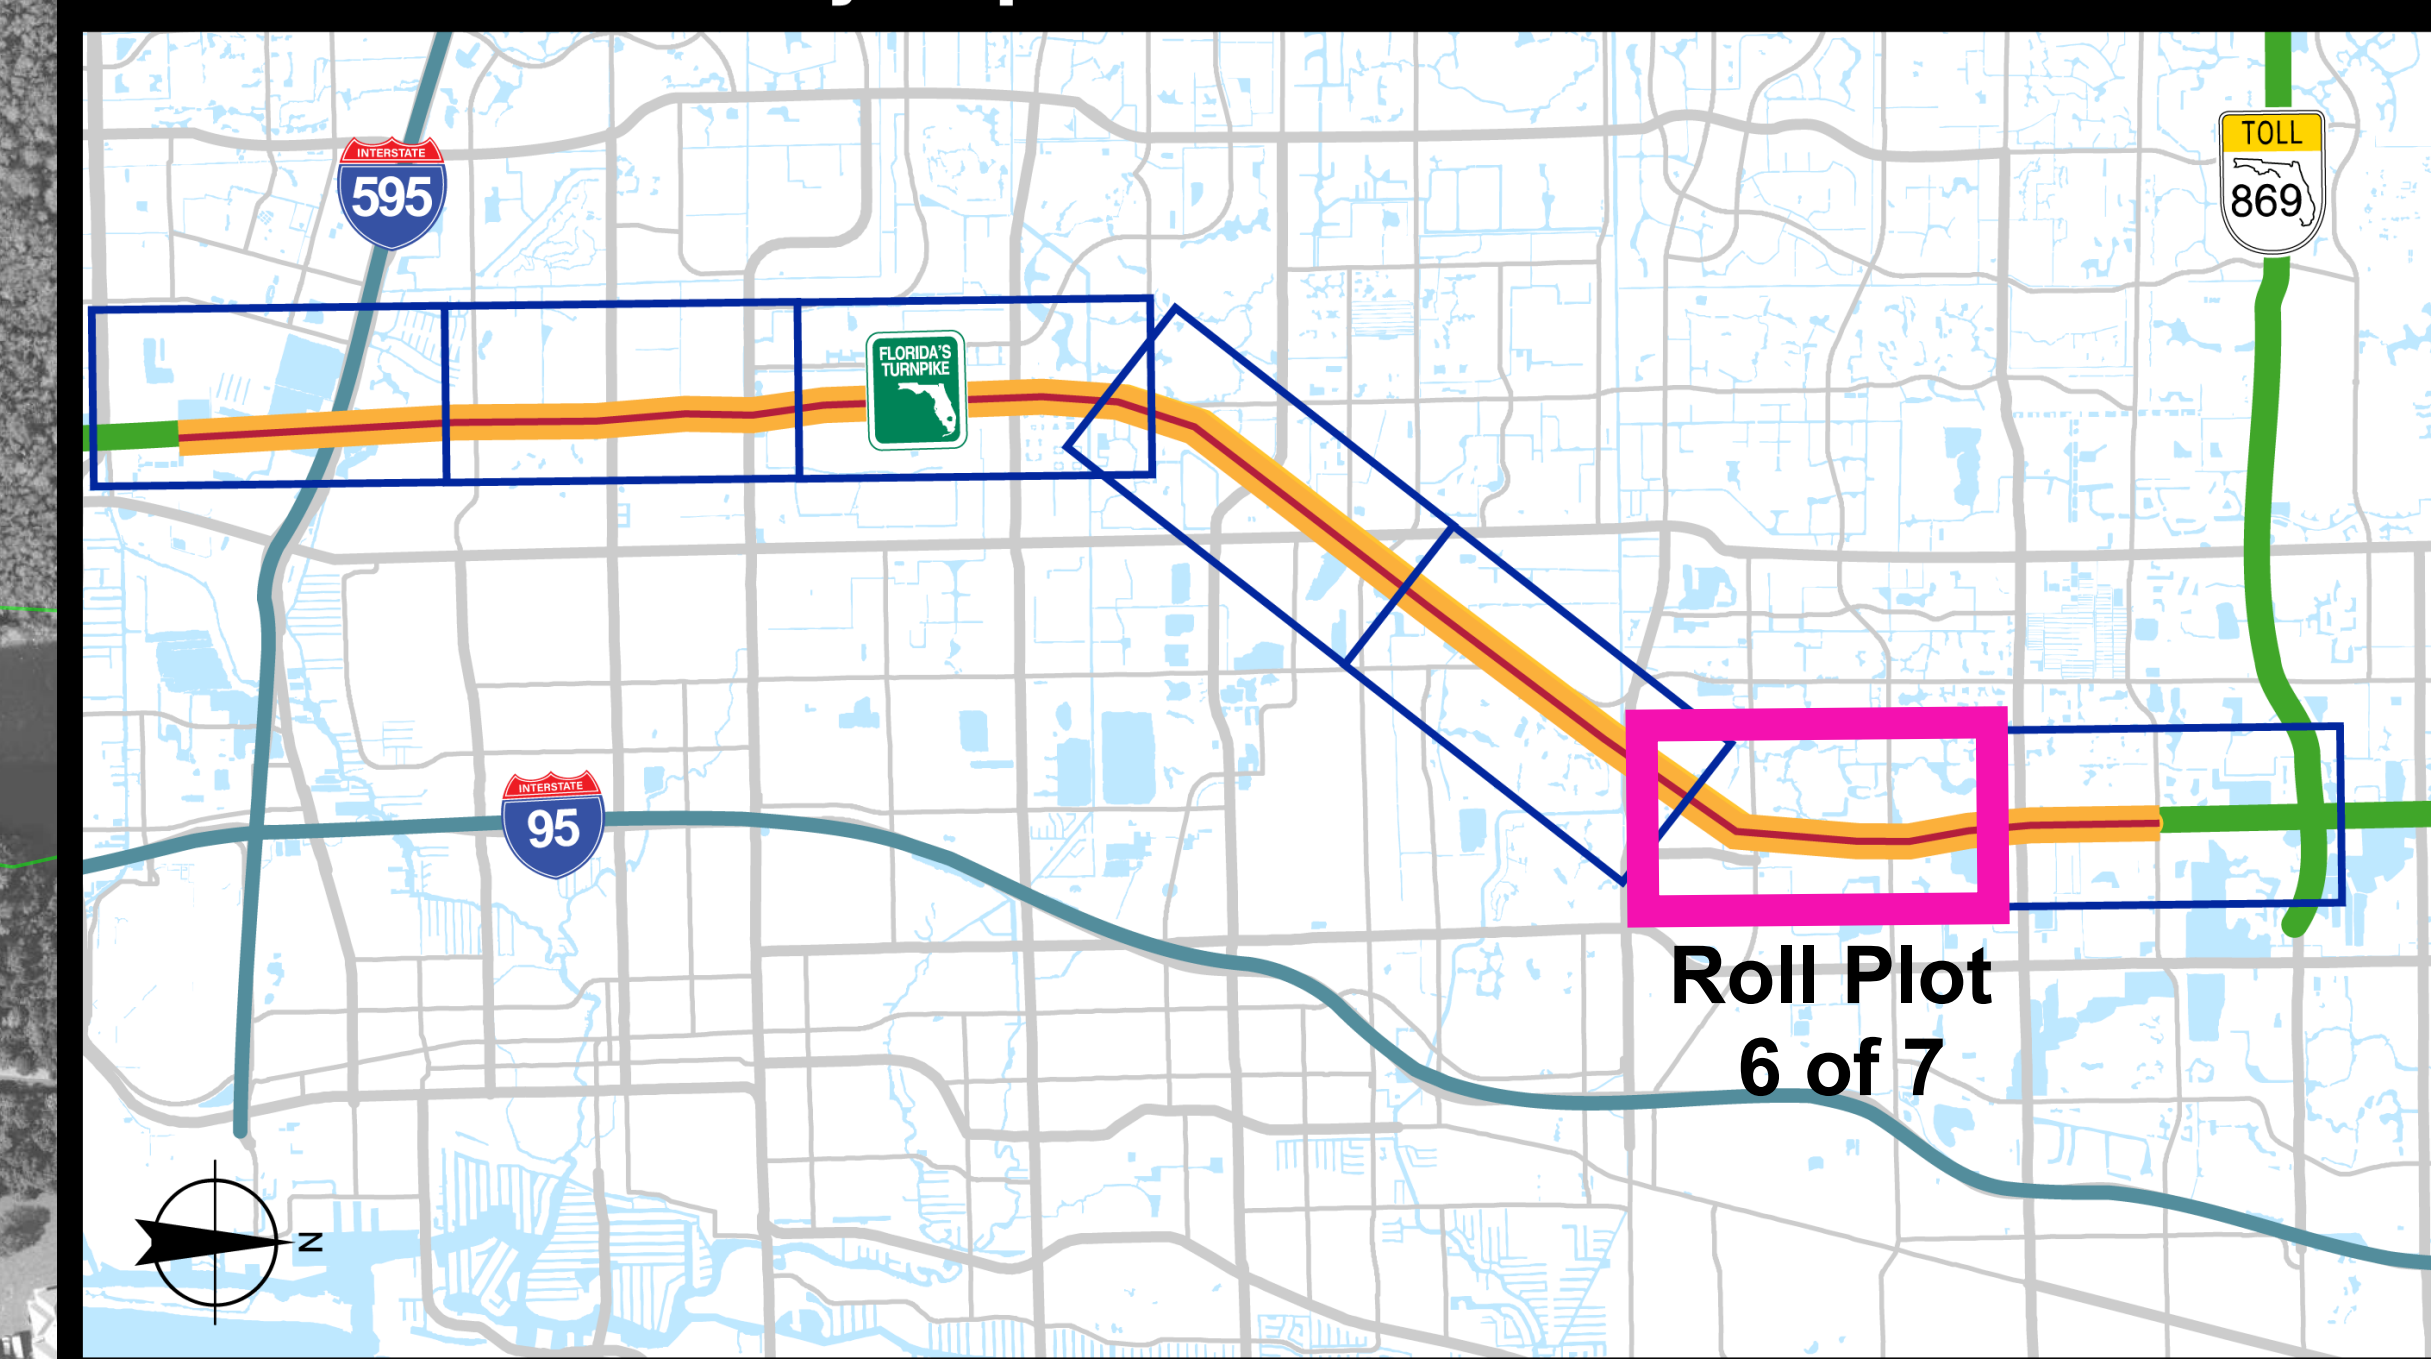

MATCH LINE E-E

MATCH LINE F-F

FLORIDA'S TURNPIKE PROPOSED TYPICAL SECTION: FROM ATLANTIC BOULEVARD TO WILES ROAD

