FDOT

Florida's Turnpike (SR 821) Improvements from SR 836 to I-75

Miami-Dade County, Florida

Financial Project ID Number: 435543-1 and 435542-1

Public Information Meeting • Thursday, July 20, 2017 • 5:30 PM • Shula's Hotel and Golf Club • 6542 Main Street • Miami Lakes, FL 33014

Preliminary Design Plans

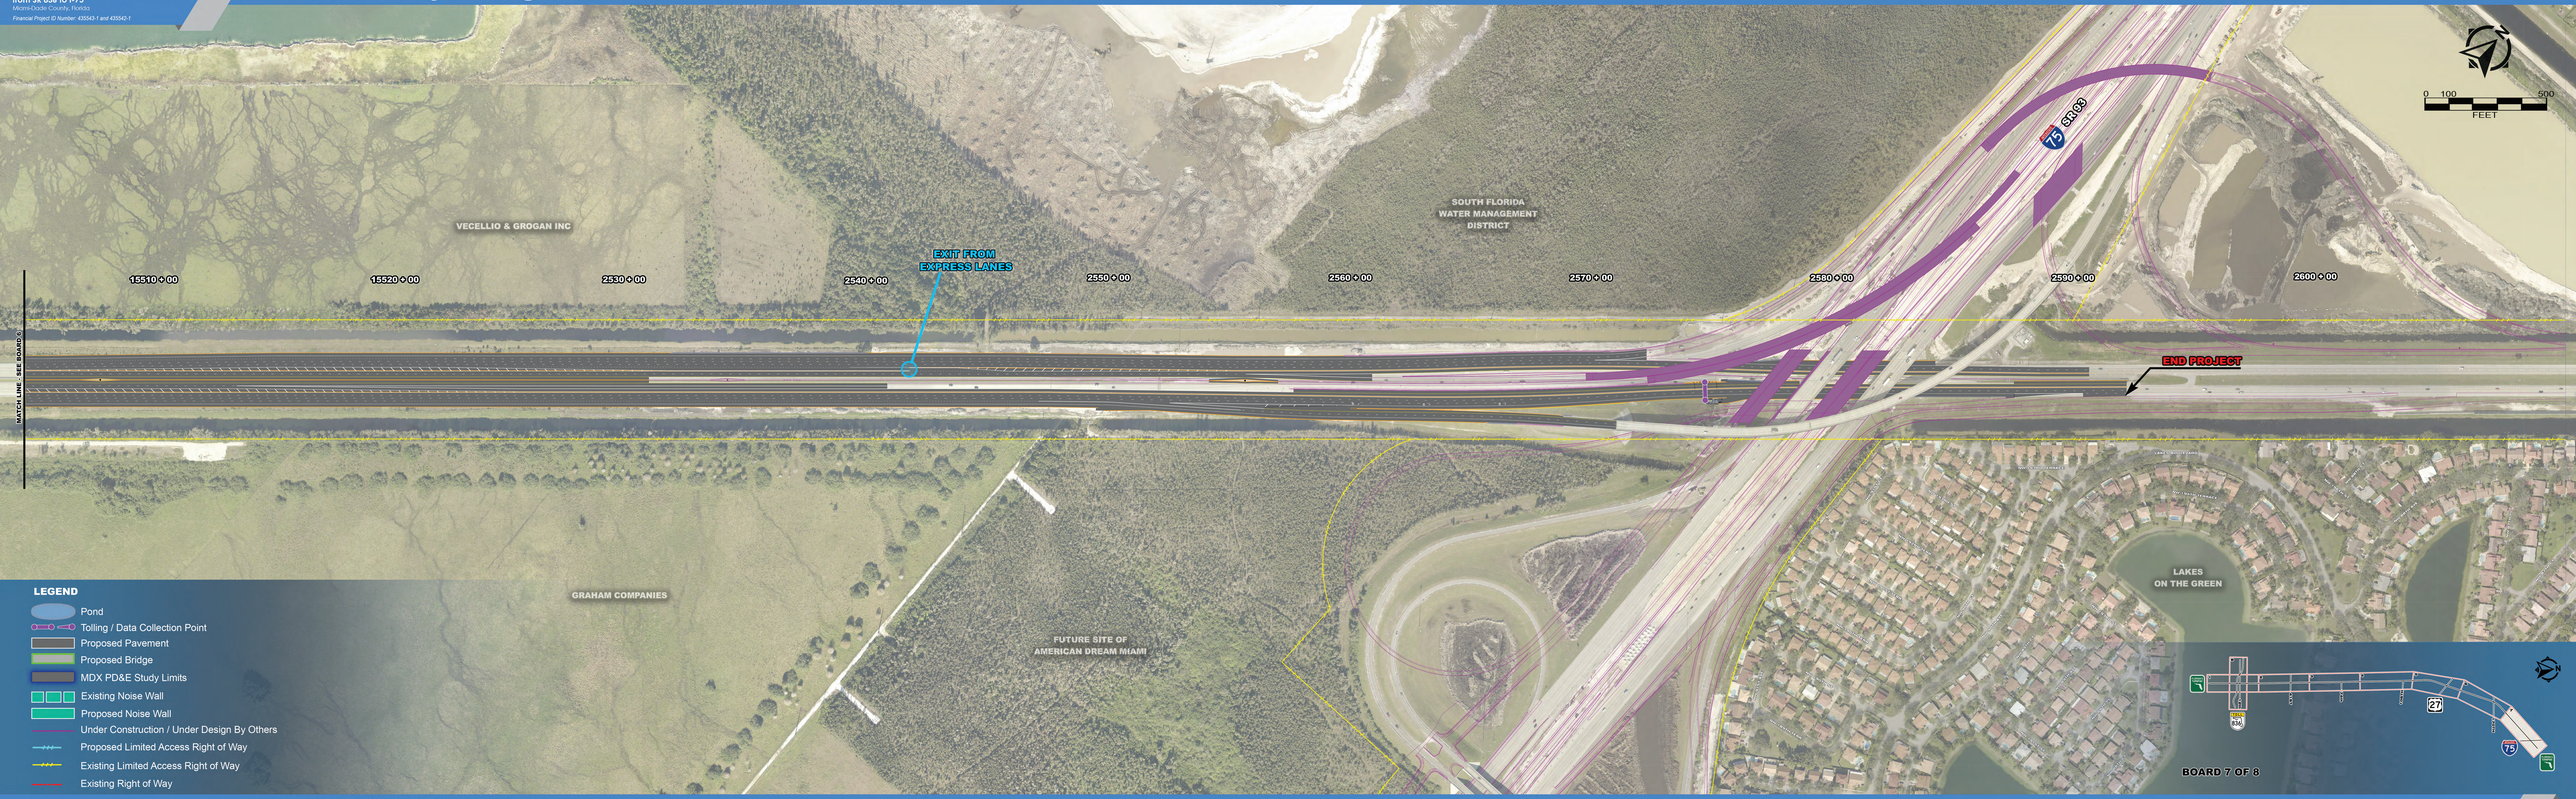

LEGEND

- Pond
- Tolling / Data Collection Point
- Proposed Pavement
- Proposed Bridge
- MDX PD&E Study Limits
- Existing Noise Wall
- Proposed Noise Wall
- Under Construction / Under Design By Others
- Proposed Limited Access Right of Way
- Existing Limited Access Right of Way
- Existing Right of Way