FDOT

Florida's Turnpike (SR 821) Improvements from SR 836 to I-75

Miami-Dade County, Florida

Financial Project ID Number: 435543-1 and 435542-1

Public Information Meeting • Thursday, July 20, 2017 • 5:30 PM • Shula's Hotel and Golf Club • 6842 Main Street • Miami Lakes, FL 33014
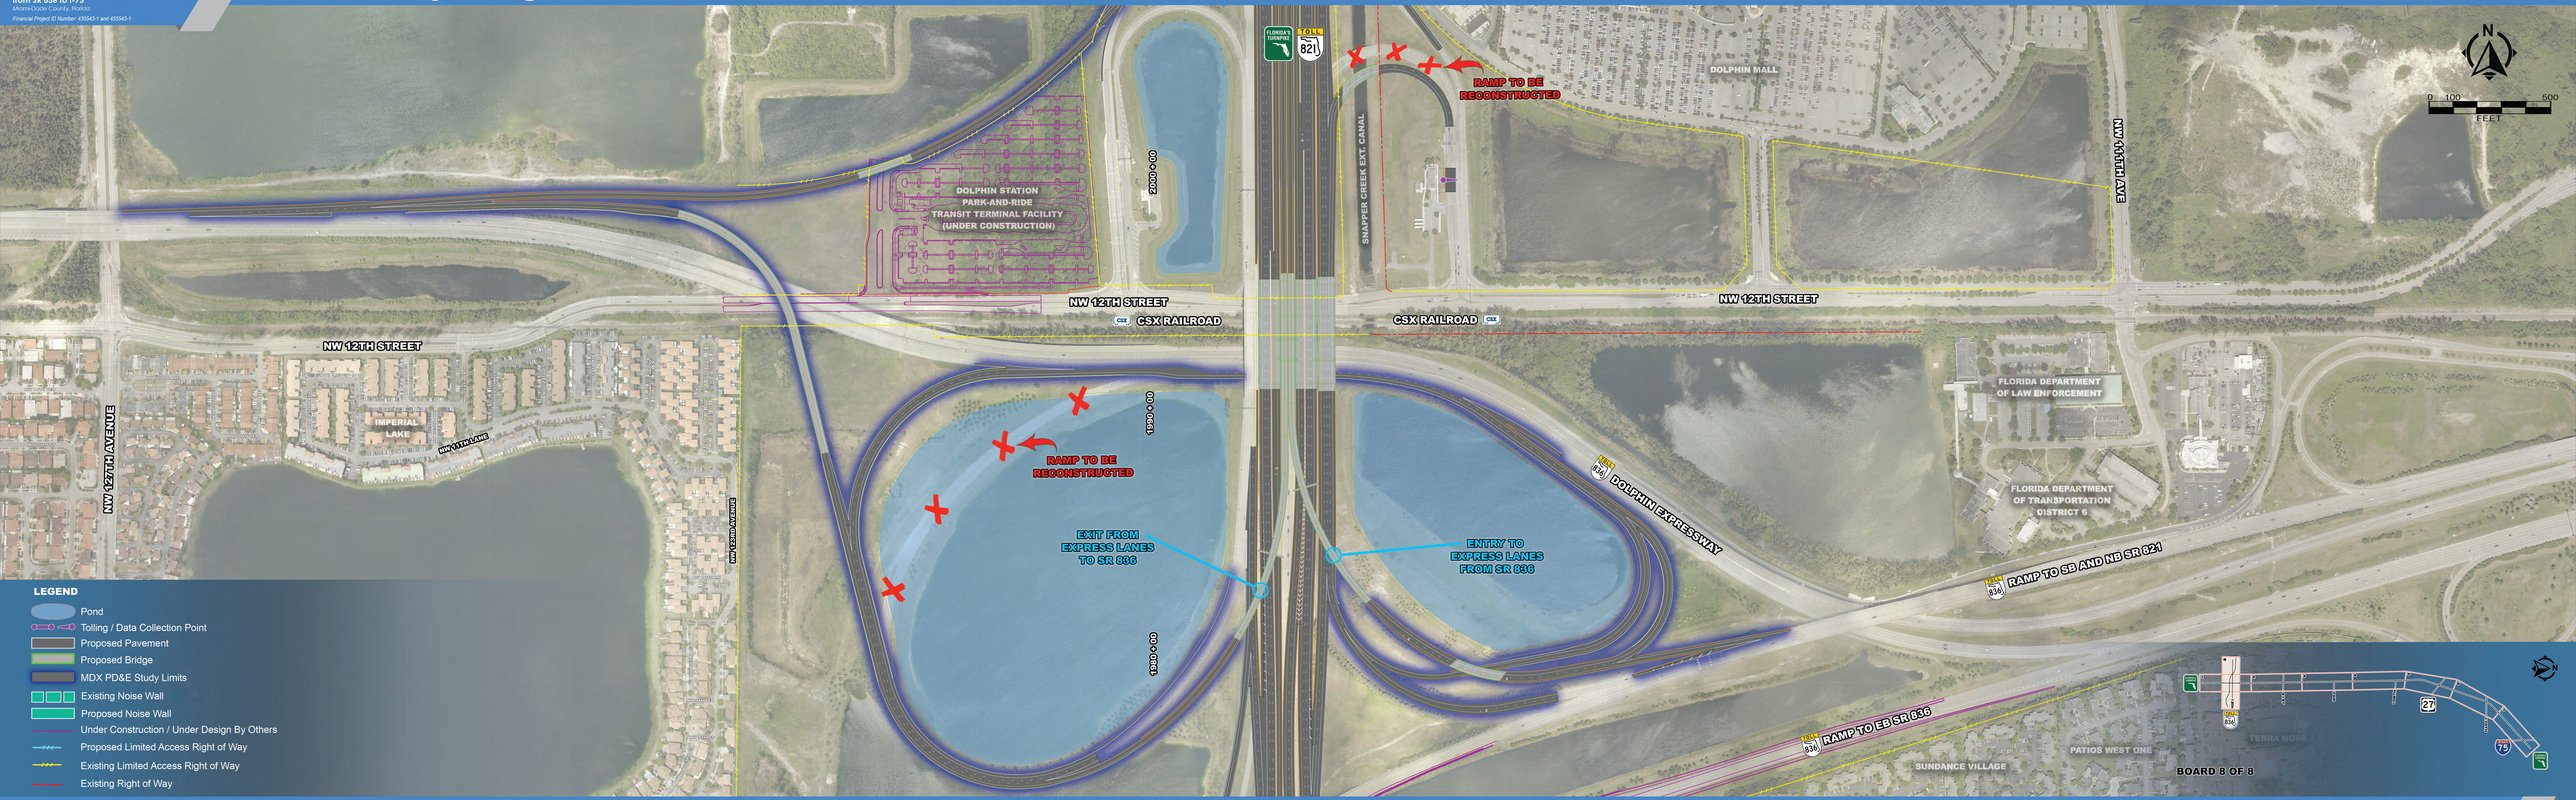
Preliminary Design Plans