TYPICAL SECTION – EAST PALM DRIVE
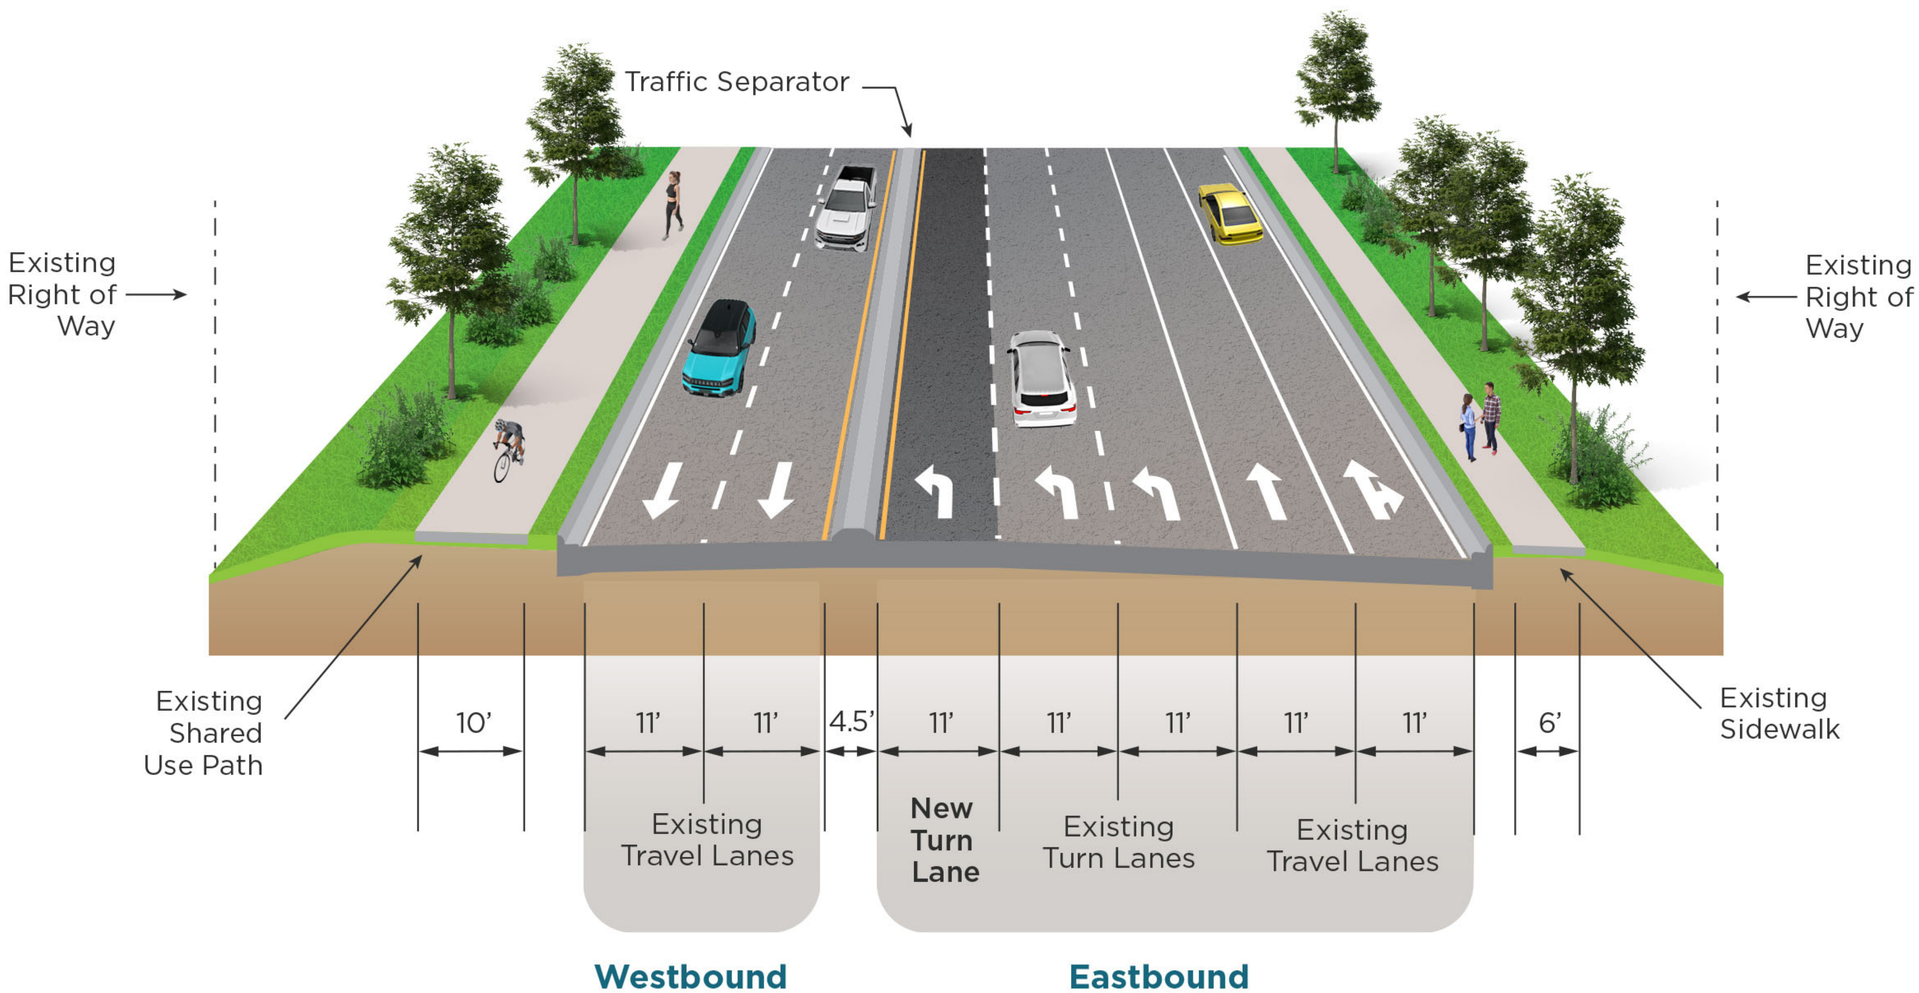
SR 9336 (E Palm Dr / SW 344th St)